DO NOT SCALE FROM THIS DRAWING.
IF IN DOUBT, ASK.

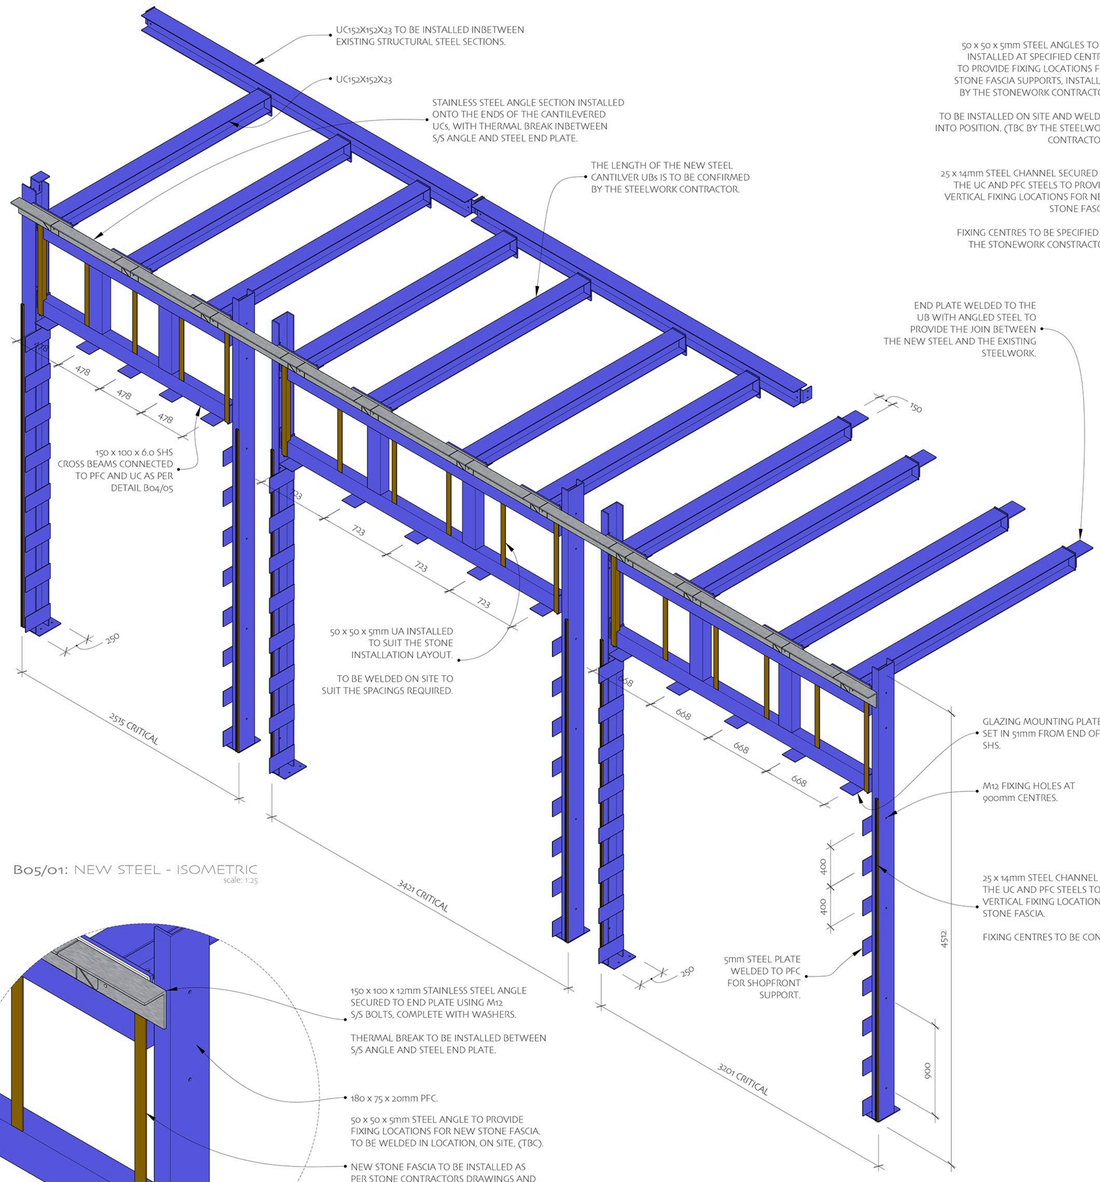

B05/01: NEW STEEL - ISOMETRIC
scale: 1:25

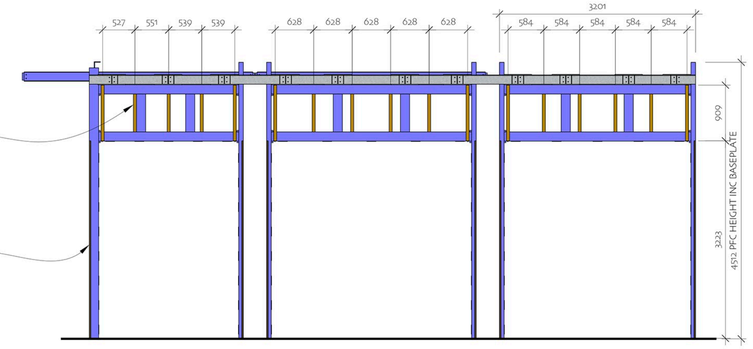

B05/02: NEW STEEL - FRONT ELEVATION
scale: 1:50

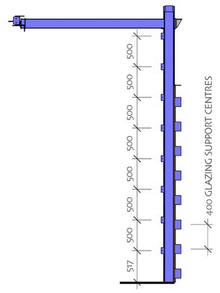

B05/03: NEW STEEL - LEFT ELEVATION
scale: 1:50

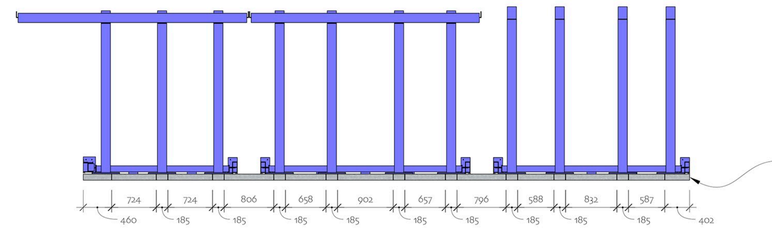

B05/04: NEW STEEL - PLAN
scale: 1:50

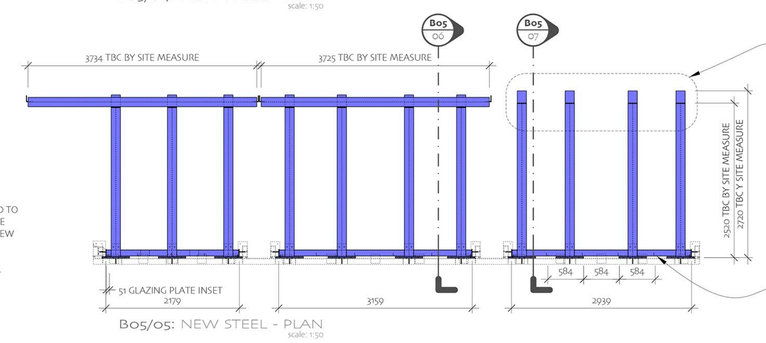

B05/05: NEW STEEL - PLAN
scale: 1:50

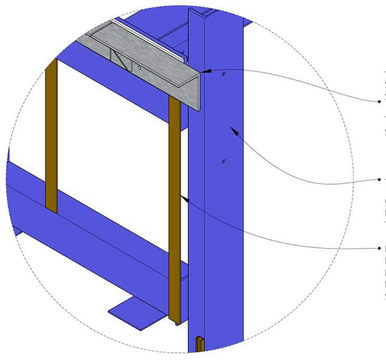

B05/09: NEW STEEL - STONE SUPPORT ANGLES
scale: 1:25

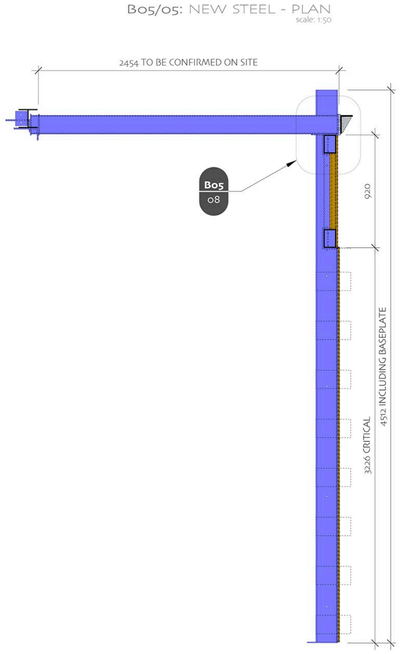

B05/06: SECTION
scale: 1:50

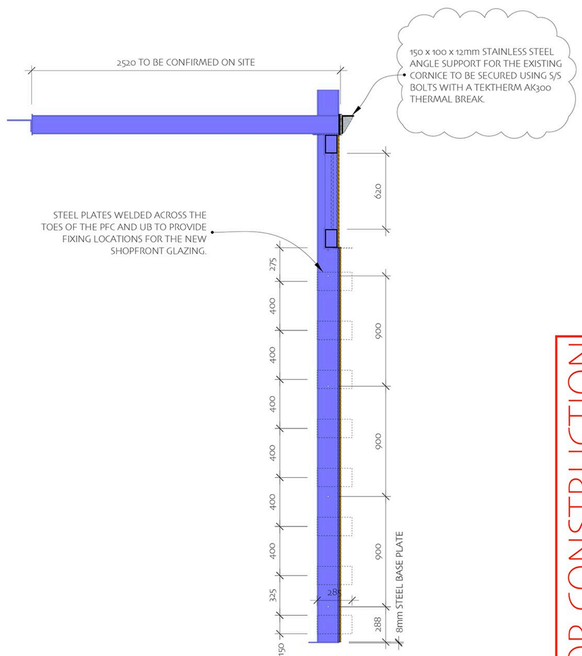

B05/07: SECTION
scale: 1:50

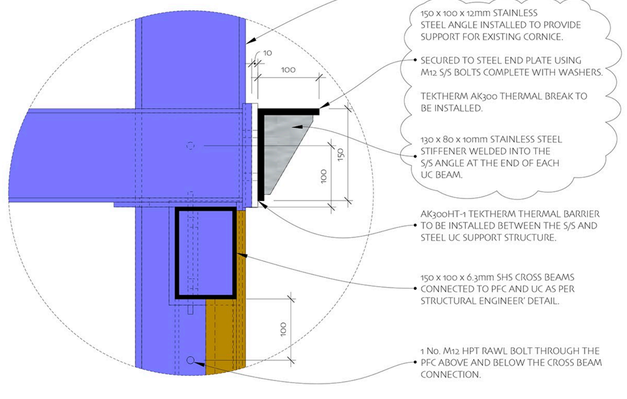

B05/08: DETAIL
scale: 1:5

NOTES

1 - ALL STEELWORK TO BE SHOT BLASTED SA2½ AND PRIMED WITH ZINC RICH EPOXY (85µm DFT)
2 - ALL STEELWORK TO BE OVERCLAD USING 15mm FIRELINE BOARD INTERNALLY
3 - ALL JUNCTIONS WITH EXISTING STRUCTURAL STEEL TO BE MADE GOOD AND ANY EXISTING OVERBOARDING REMOVED IS TO BE REPLACED.
4 - DRAWINGS ARE TO BE RED IN CONJUNCTION WITH STRUCTURAL ENGINEER'S DRAWINGS 19-771-01, 19-771-02, AND 19-771-03, AND ALSO IN CONJUNCTION WITH STRUCTURAL ENGINEER'S CALCULATIONS.
5 - ALL DIMENSIONS ARE TO BE CHECKED ON SITE BY THE STEELWORK CONTRACTOR AND ANY DISCREPANCIES REPORTED.
6 - DIMENSIONS SHOWN AS CRITICAL ARE TO BE MAINTAINED.
7 - STEEL GRADES:

ROLLED SECTIONS: S355JR
RHS: S355J2H
PLATES: S275JR

8 - WELDS TO BE FULL PROFILE 8mm FILLET WELDS
9 - BOLTS TO BE GRADE 8.8 M16 UNLESS SPECIFIED

FOR CONSTRUCTION

FK RESTORATION
FK Restoration Ltd
Unit A Pies Farm Business Park
Stagsden West, Bl41, Bedford, MK43 8TW
T: +44(0)1234 630200
E: info@fkltd.co.uk

TITLE
FOR CONSTRUCTION: NEW STEELWORK ELEVATIONS, ISOMETRIC, AND DETAILS

CLIENT
The Entertainer
New Orchard Street
Bath
BA1 1QB

ISSUE DATE
13/08/2019

REV
B

REVISIONS

REV	DETAILS	DATE
A	Steel supports for Stonework added.	15/09/19
B	S/C Cornice Support Modified.	10/10/19

PROJECT NO.
C07-2019-05

PROJECT
The Entertainer - New Shopfront

DRAWN BY
MDS

SHEET SIZE
A1

SCALE
As Noted

DESCRIPTION

B

05